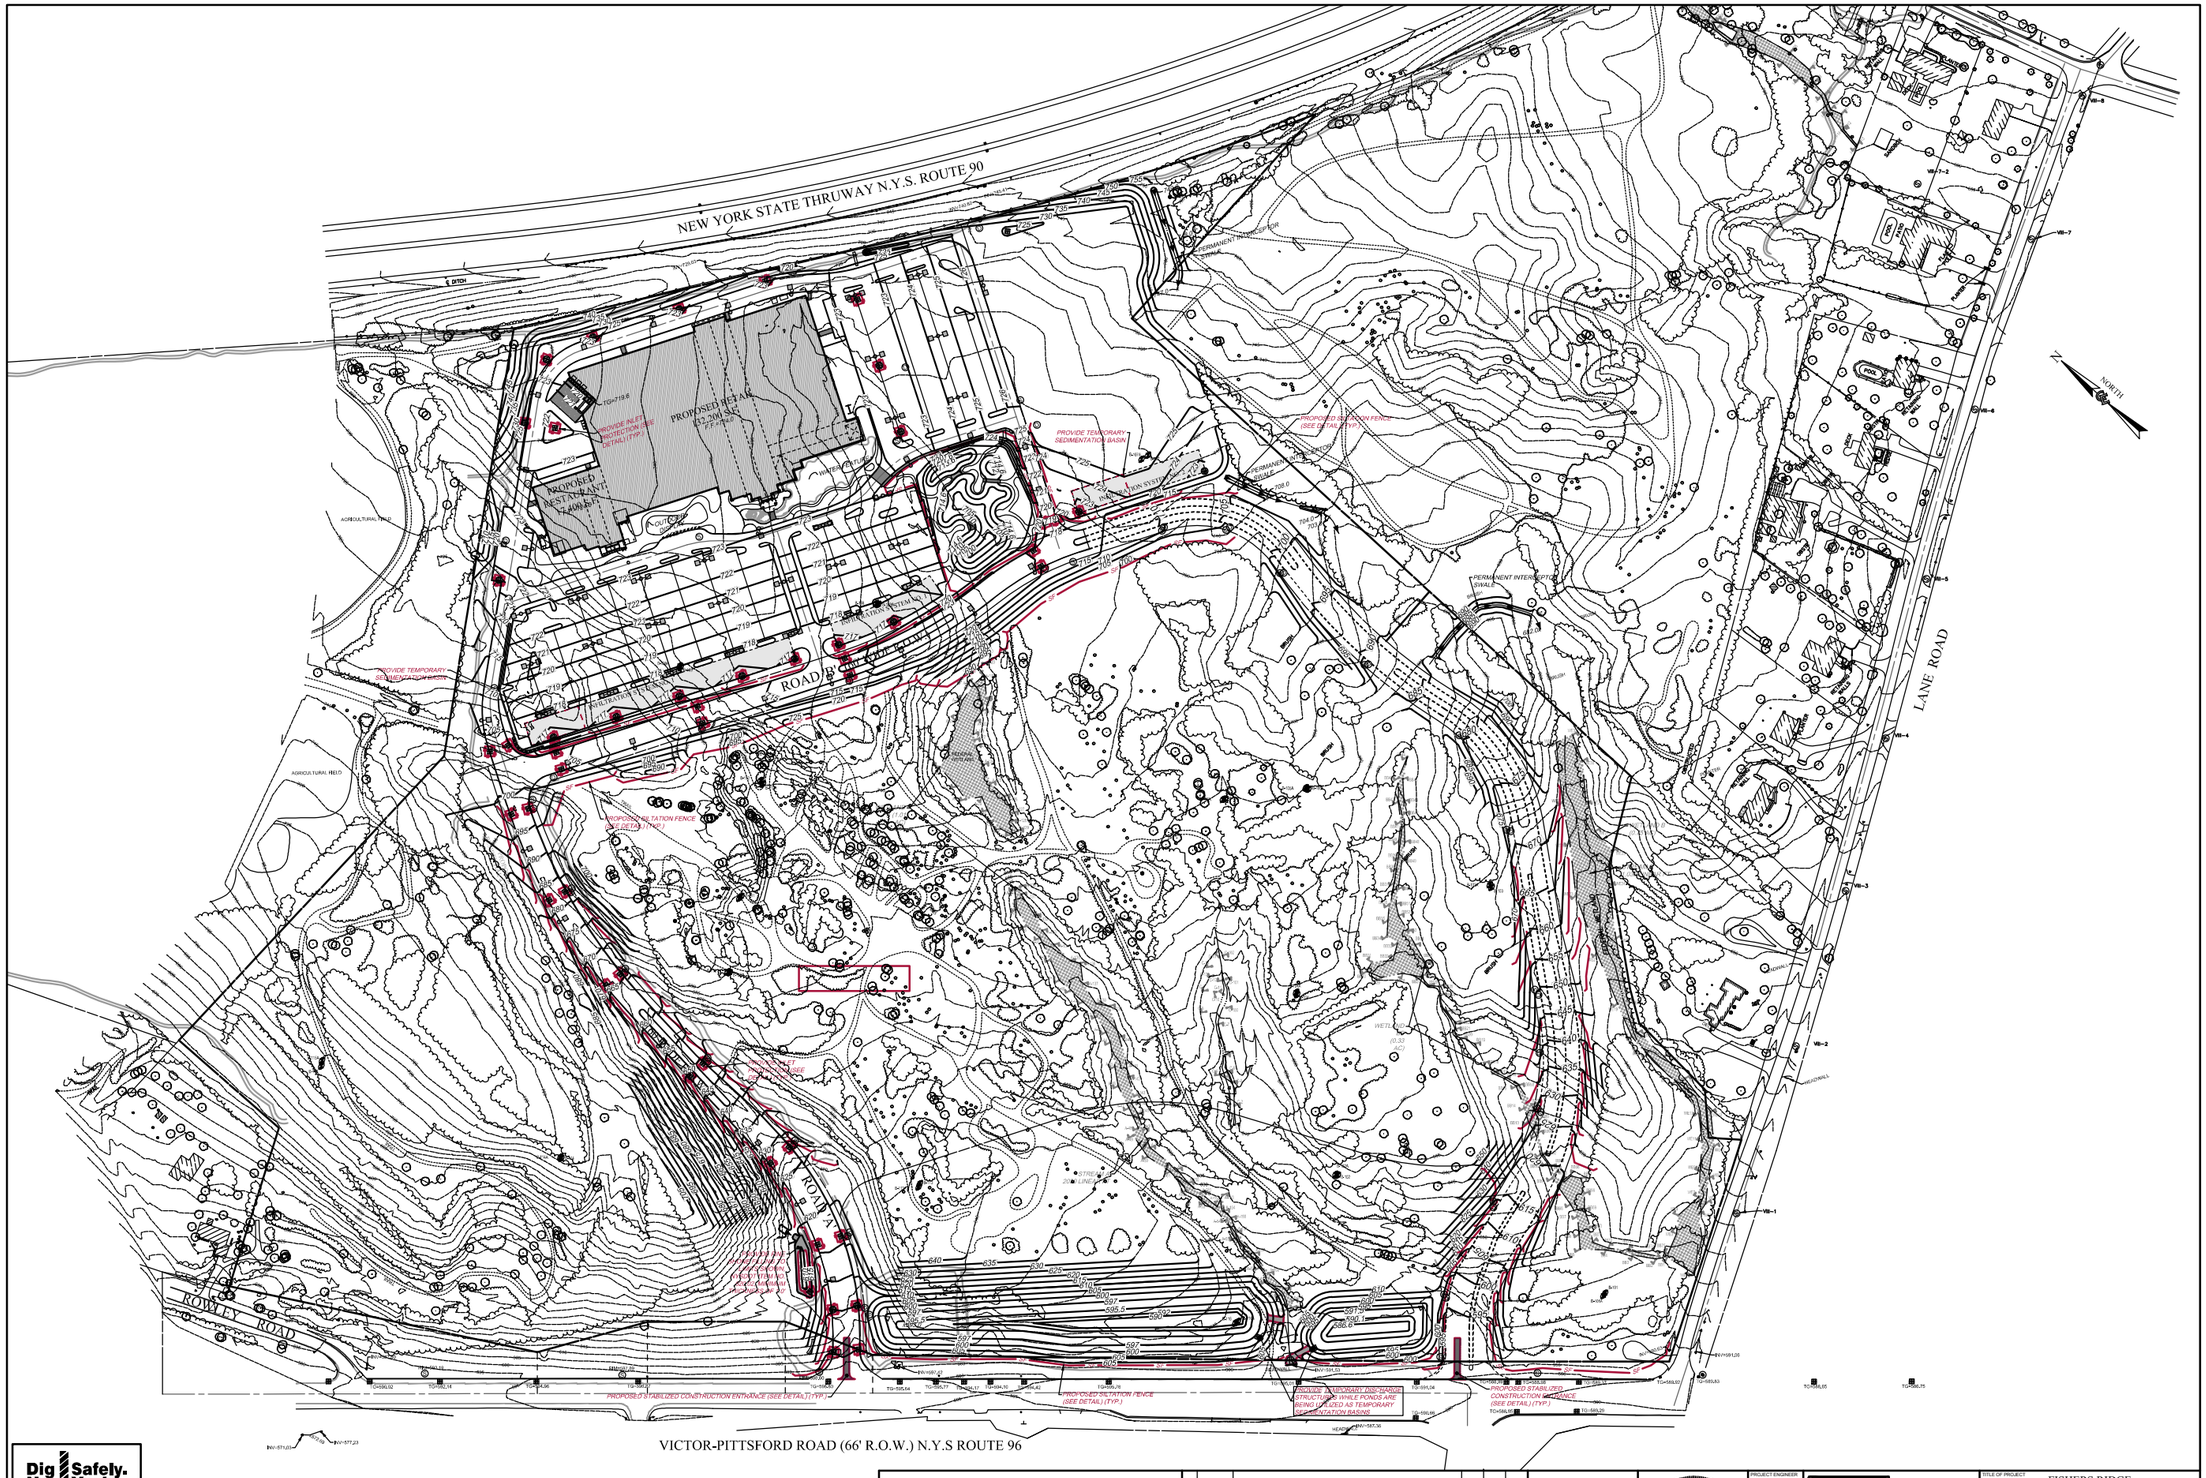

Dig Safely. New York
Underground Facilities Protection Organization
- Call Before You Dig
- Wait The Required Time
- Confirm Utility Response
- Respect The Marks
- Dig With Care

800-962-7962
www.digsafelynewyork.com

GRAPHIC SCALE
(IN FEET)
1 inch = 100 ft.

NO.	DATE	REVISION	BY	CHKD.	APVLD.

COPYRIGHT © 2015
COSTICH ENGINEERING, D.P.C.

IT IS A VIOLATION OF LAW FOR ANY PERSON, UNLESS ACTING UNDER THE DIRECTION OF A LICENSED PROFESSIONAL ENGINEER, LANDSCAPE ARCHITECT OR LANDSCAPE ARCHITECT, TO ALTER ANY ITEM ON THIS DOCUMENT IN ANY WAY. ANY LICENSEE WHO ALTERS THIS DOCUMENT IS REQUIRED BY LAW TO AFFIX HIS OR HER SEAL TO THE DOCUMENT. "ALTERED BY" FOLLOWED BY HIS/HER SIGNATURE AND SPECIFIC DESCRIPTION OF THE ALTERATION, TO THE DOCUMENT.

STATE OF NEW YORK
MARK R. COSTICH
NO. 065971
Licensed Professional Engineer

PROJECT ENGINEER: G.W.
DRAWN BY: D.E.L.
BOUNDARY: ---
TOPOGRAPHY: ---
DATE: 03/17/2015
SCALE: 1"=100'

COSTICH ENGINEERING
217 Lake Avenue
Rochester, NY 14608
(585) 458-3020

- Civil Engineering
- Land Surveying
- Landscape Architecture

TITLE OF PROJECT: FISHERS RIDGE
N.Y.S. ROUTE 96 AND N.Y.S. ROUTE 251

TITLE OF DRAWING: PHASE I - GRADING AND EROSION CONTROL PLAN

LOCATION OF PROJECT: TOWN OF VICTOR
COUNTY OF ONTARIO, STATE OF NEW YORK

CLIENT: THE DIMARCO GROUP
1950 BRIGHTON-HENRIETTA TOWN LINE ROAD
ROCHESTER, NEW YORK 14623

PROJ. # 3542
CE150
SHEET 1 OF 1

FIGURE 3.1-2