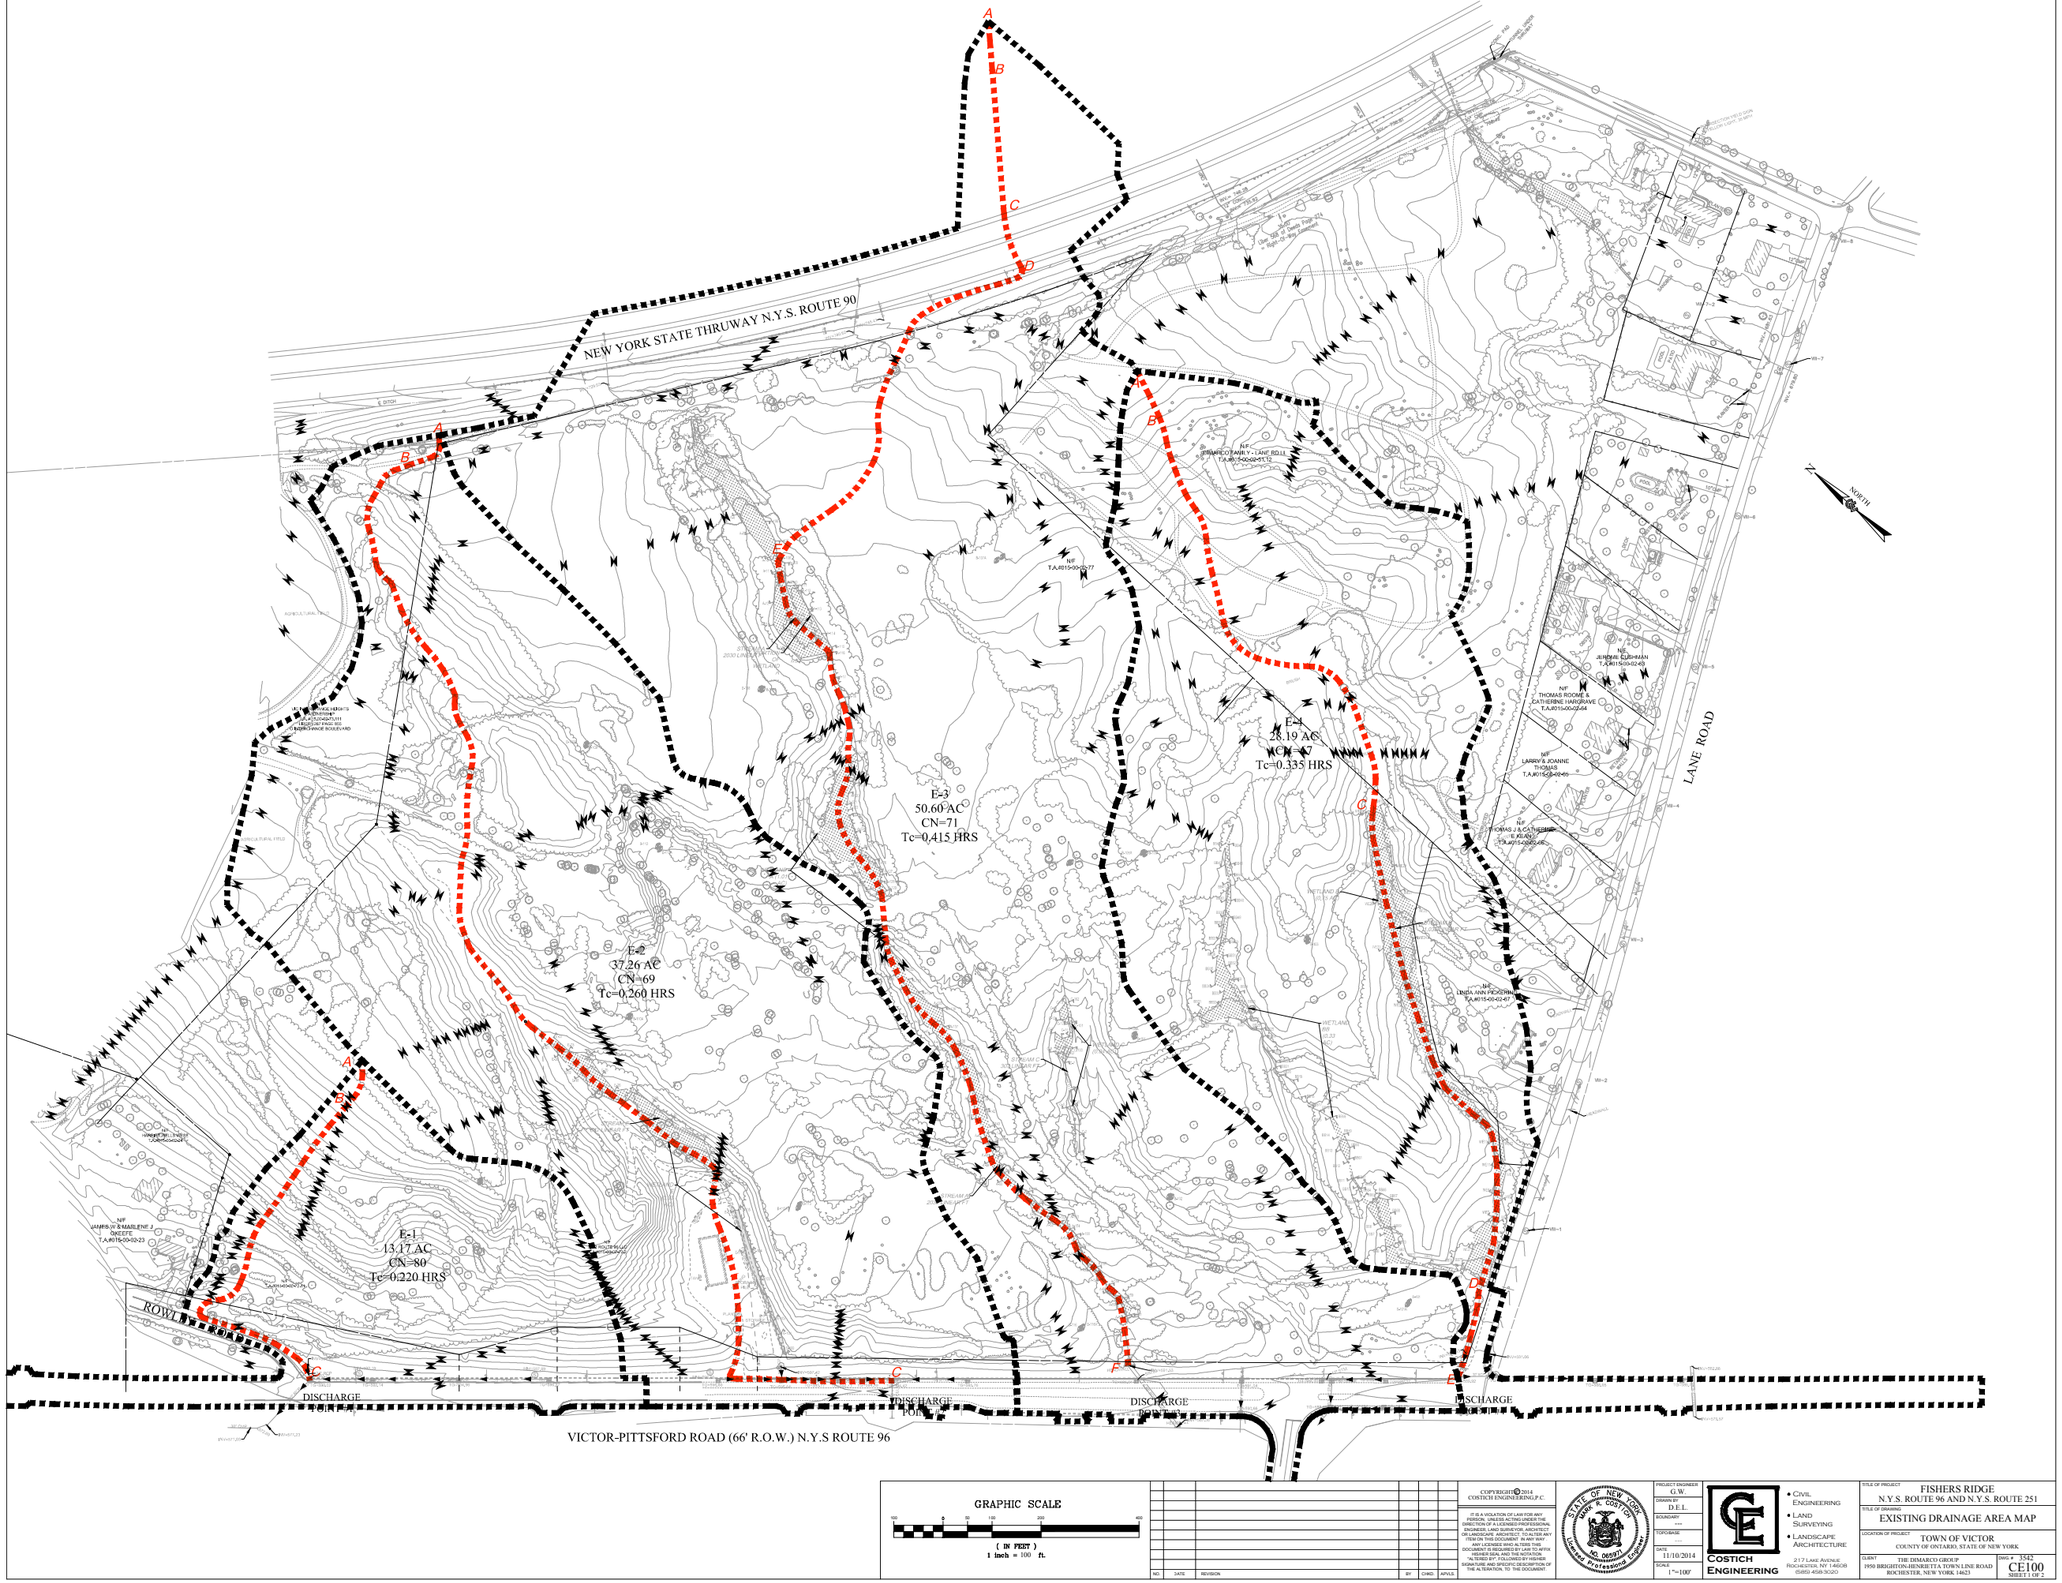
NEW YORK STATE THRUWAY N.Y.S. ROUTE 90
VICTOR-PITTSFORD ROAD (66' R.O.W.) N.Y.S ROUTE 96
ROWLEY ROAD
LANE ROAD
E-1
13.17 AC
CN=80
Tc=0.220 HRS
E-2
37.26 AC
CN=69
Tc=0.260 HRS
E-3
50.60 AC
CN=71
Tc=0.415 HRS
E-4
28.19 AC
CN=67
Tc=0.335 HRS
DISCHARGE POINT #1
DISCHARGE POINT #2
DISCHARGE POINT #3
DISCHARGE POINT #4
A
B
C
D
E
F
NORTH
GRAPHIC SCALE
(IN FEET)
1 inch = 100 ft.
COPYRIGHT © 2014 COSTICH ENGINEERING,P.C
IT IS A VIOLATION OF LAW FOR ANY PERSON, UNLESS ACTING UNDER THE DIRECTION OF A LICENSED PROFESSIONAL ENGINEER, LAND SURVEYOR, ARCHITECT OR LANDSCAPE ARCHITECT, TO ALTER ANY ITEM ON THIS PLAN IN ANY WAY. IF ANY LICENSED WHO ALTERS THIS DOCUMENT IS REQUIRED BY LAW TO AFFIX HIS/HER SEAL AND THE NOTATION "ALTERED BY" FOLLOWED BY HIS/HER SIGNATURE AND SPECIFIC DESCRIPTION OF THE ALTERATION, TO THE DOCUMENT.
COSTICH ENGINEERING
• CIVIL ENGINEERING
• LAND SURVEYING
• LANDSCAPE ARCHITECTURE
217 LAKE AVENUE, ROCHESTER, NY 14608 (585) 458-3020
TITLE OF PROJECT: FISHERS RIDGE N.Y.S. ROUTE 96 AND N.Y.S. ROUTE 251
TITLE OF DRAWING: EXISTING DRAINAGE AREA MAP
LOCATION OF PROJECT: TOWN OF VICTOR COUNTY OF ONTARIO, STATE OF NEW YORK
SUBMIT: THE DIMARCO GROUP 1950 BRIGHTON-HENRIETTA TOWN LINE ROAD ROCHESTER, NEW YORK 14623
DWG # 3542
CE100
SHEET 1 OF 2

FIGURE 3.2-1