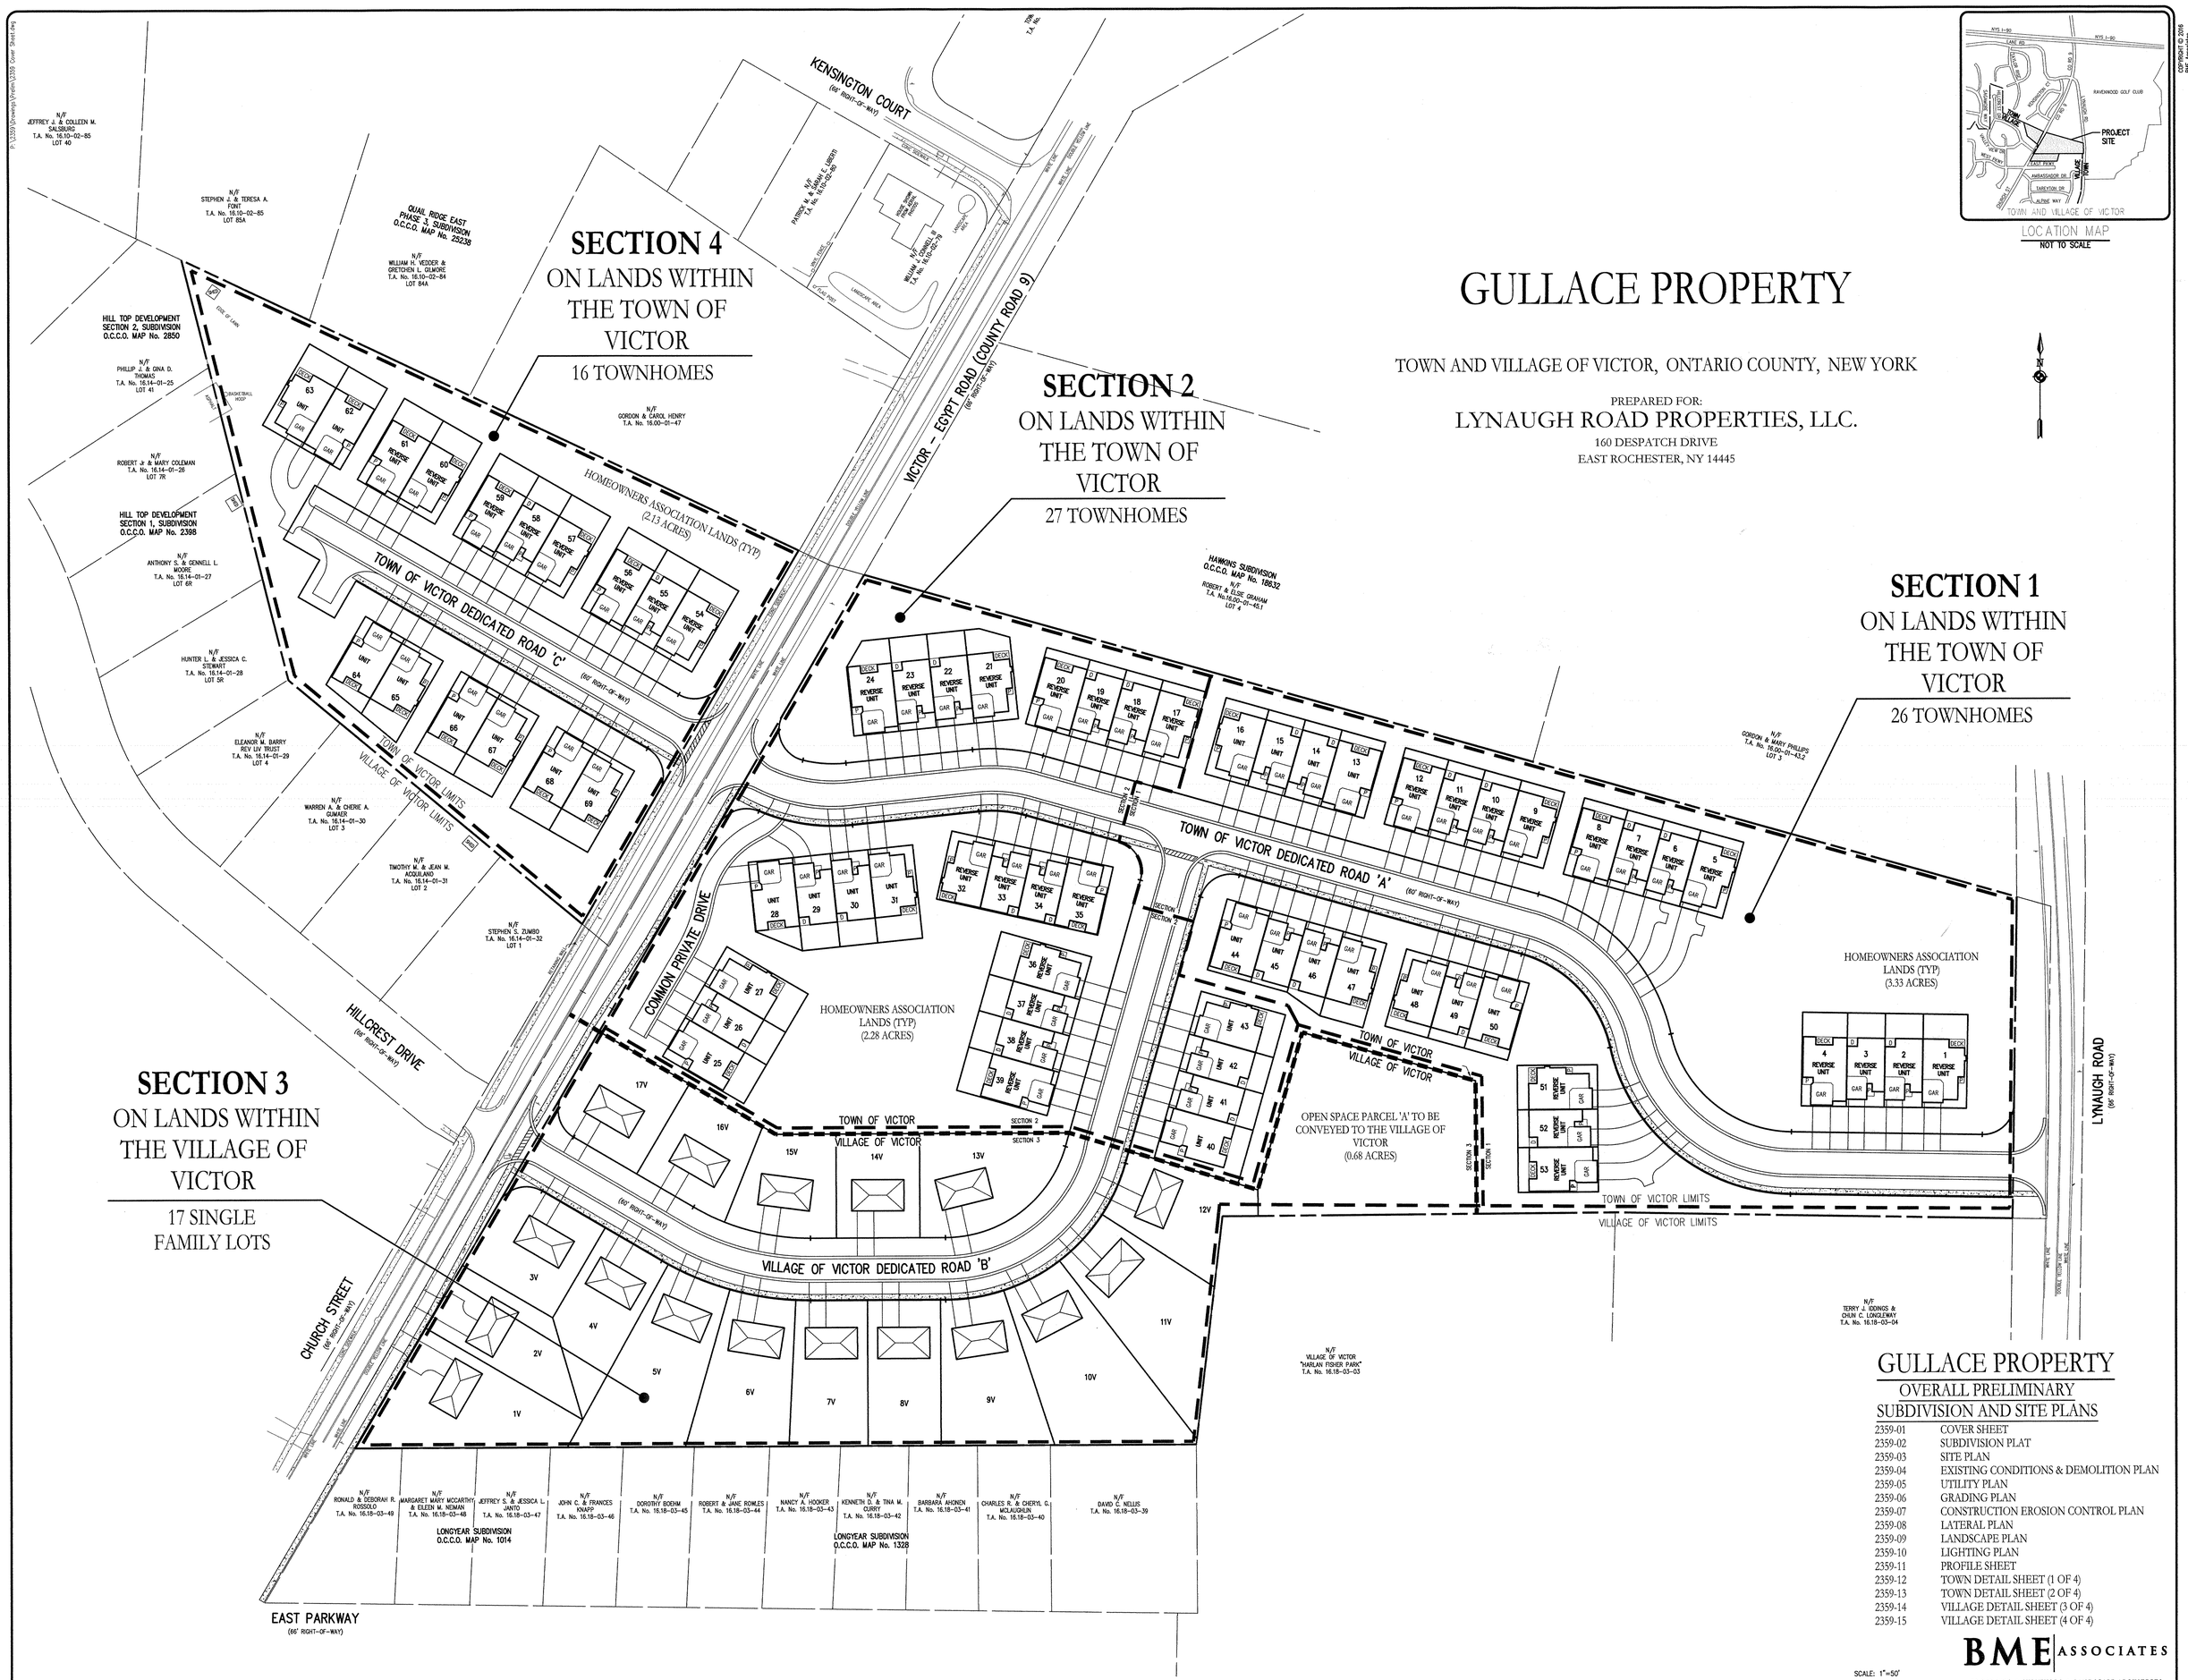

GULLACE PROPERTY

OVERALL PRELIMINARY SUBDIVISION AND SITE PLANS

2359-01	COVER SHEET
2359-02	SUBDIVISION PLAT
2359-03	SITE PLAN
2359-04	EXISTING CONDITIONS & DEMOLITION PLAN
2359-05	UTILITY PLAN
2359-06	GRADING PLAN
2359-07	CONSTRUCTION EROSION CONTROL PLAN
2359-08	LATERAL PLAN
2359-09	LANDSCAPE PLAN
2359-10	LIGHTING PLAN
2359-11	PROFILE SHEET
2359-12	TOWN DETAIL SHEET (1 OF 4)
2359-13	TOWN DETAIL SHEET (2 OF 4)
2359-14	VILLAGE DETAIL SHEET (3 OF 4)
2359-15	VILLAGE DETAIL SHEET (4 OF 4)

COPYRIGHT © 2016 BME Associates